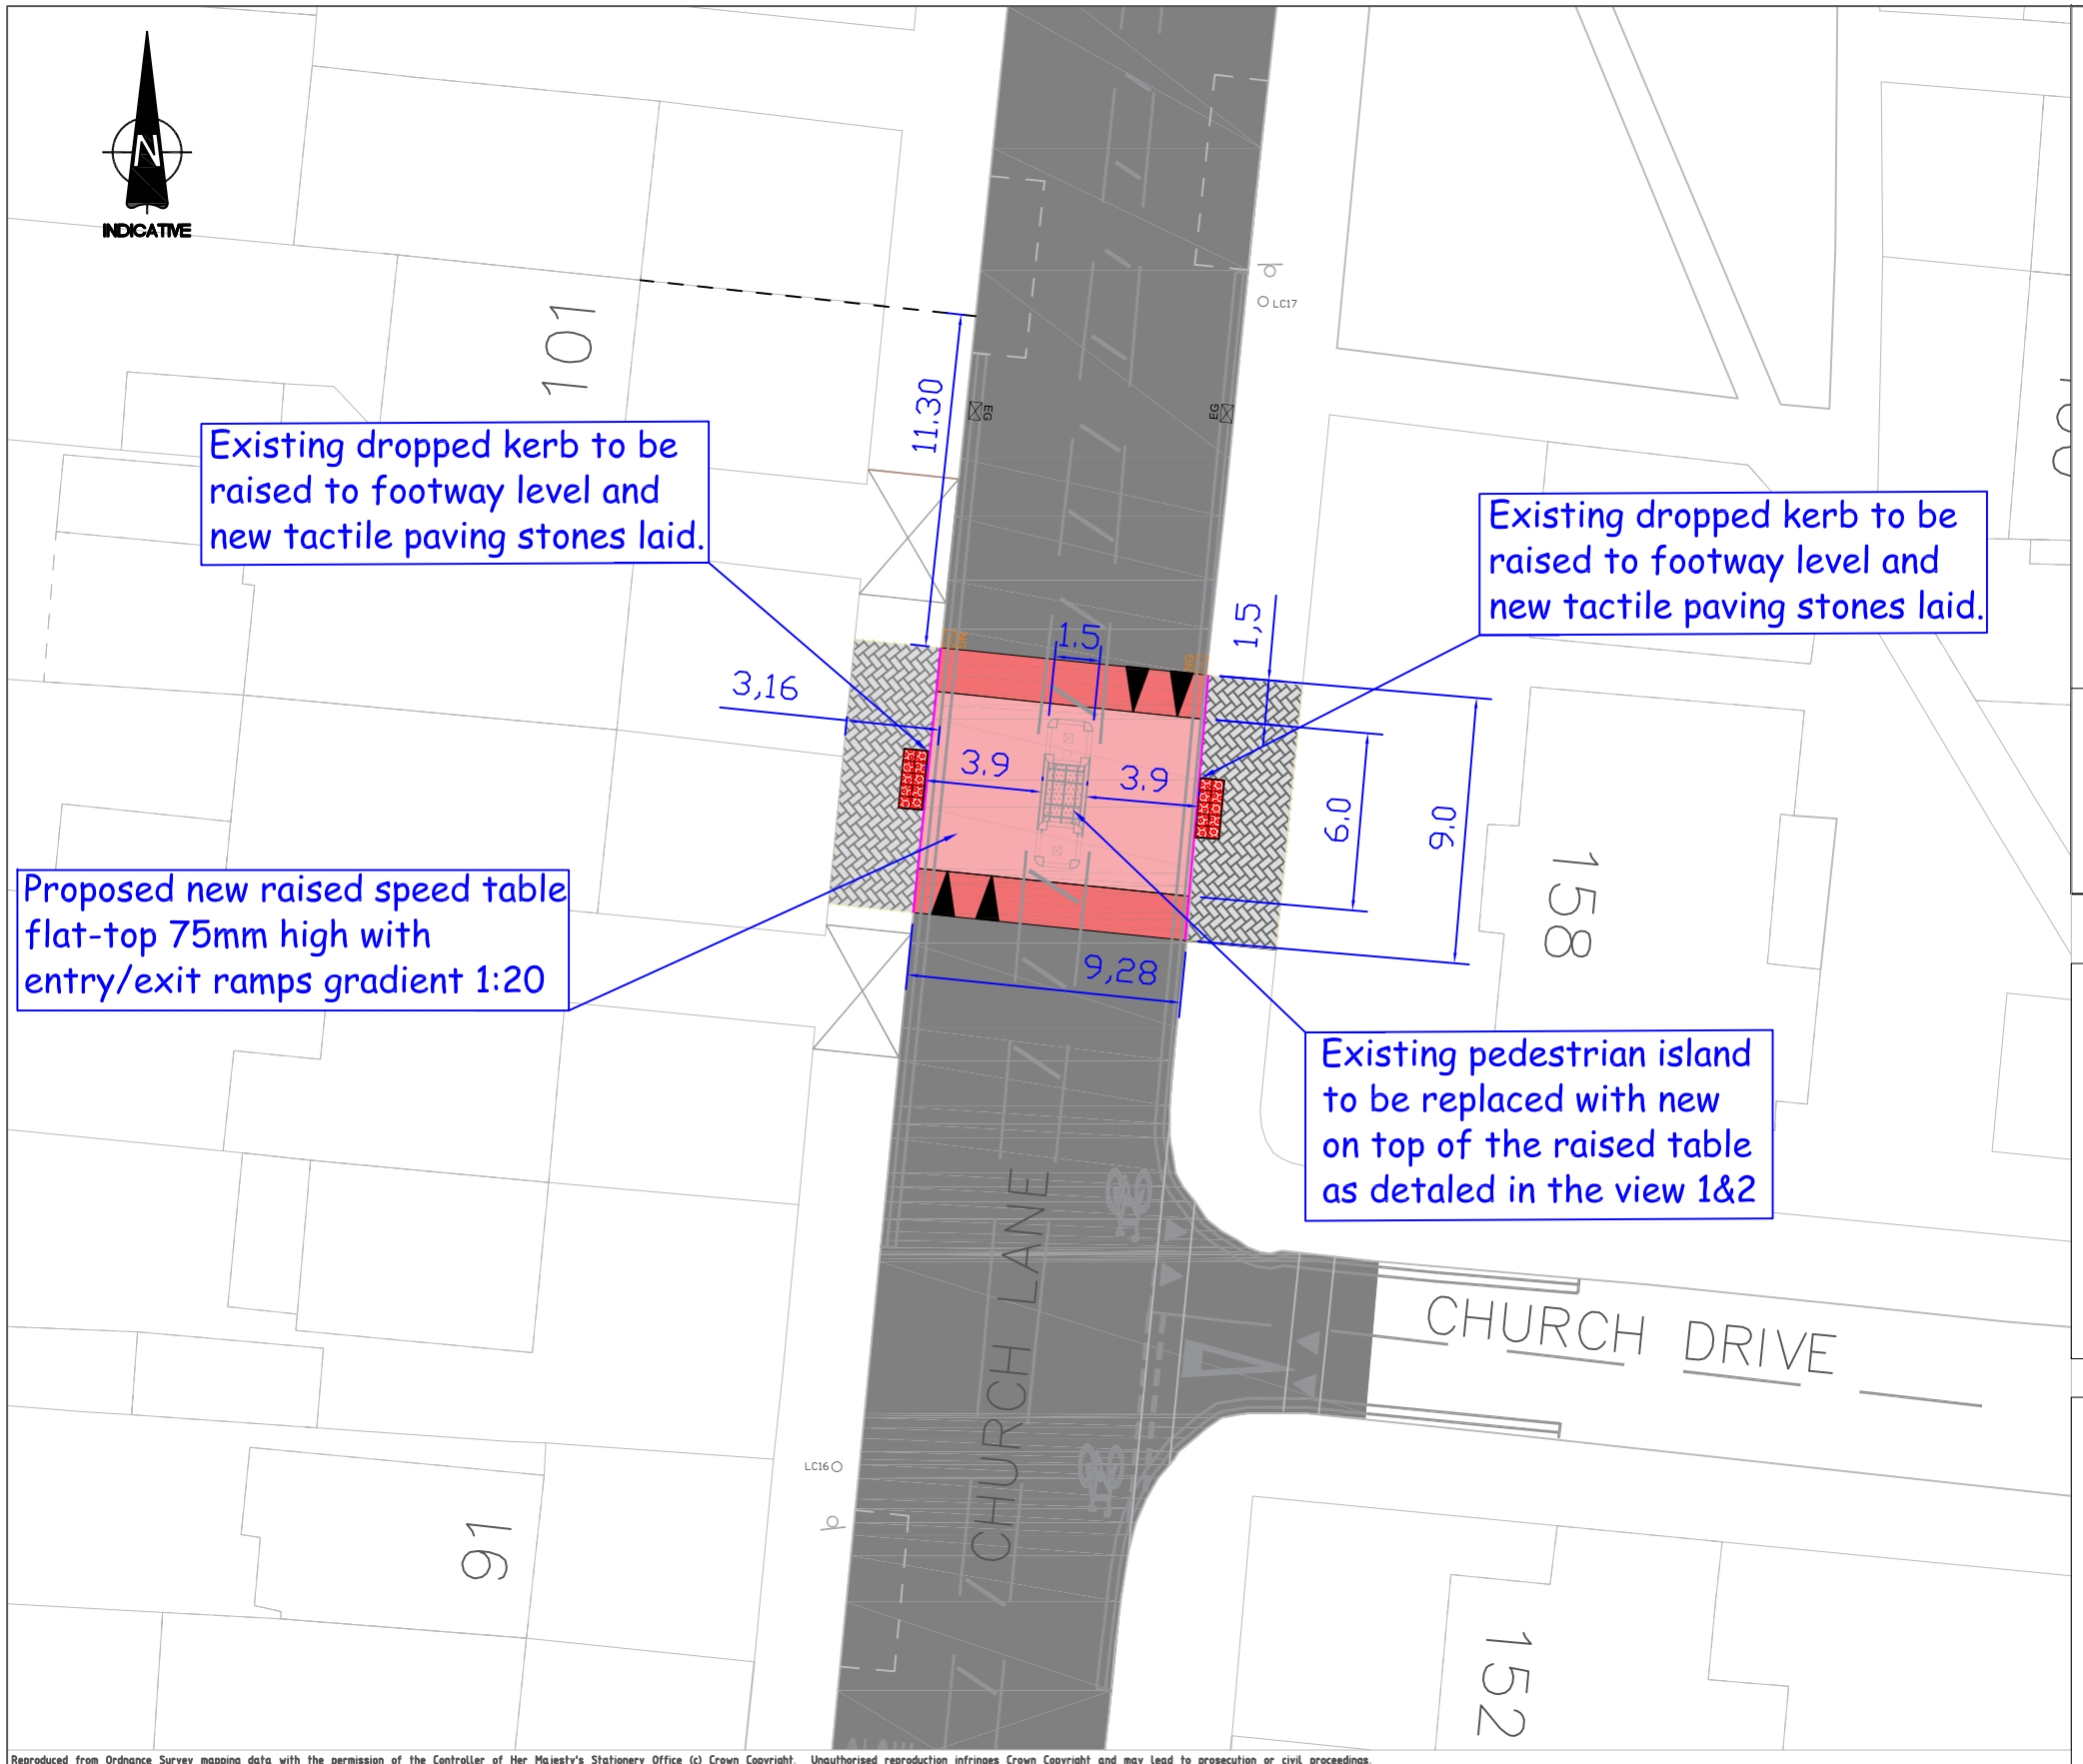

Reproduced from Ordnance Survey mapping data with the permission of the Controller of Her Majesty's Stationery Office (c) Crown Copyright. Unauthorised reproduction infringes Crown Copyright and may lead to prosecution or civil proceedings.
London Borough of Brent, 100025260, 2016

Key

- Existing at any time waiting restrictions (double yellow lines)
- Existing gullies
- Existing VAS signs
- Existing lamp columns
- Existing parking bays
- Existing crossovers
- Proposed new raised table
- Proposed new tactile paving
- Proposed footway upgrade
- Proposed new kerb
- Proposed new gullies

Notes:
This is a general feasibility drawing and should not be used as any form of detailed design.
All road markings are shown for indicative purposes only.
All kerb lines and island build outs are indicative only and subject to a topographical survey.

View 1

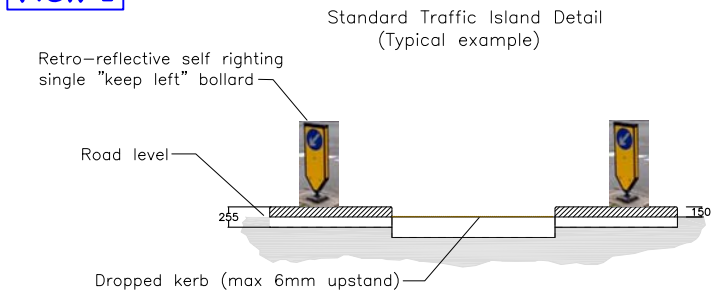

View 2 — New island details

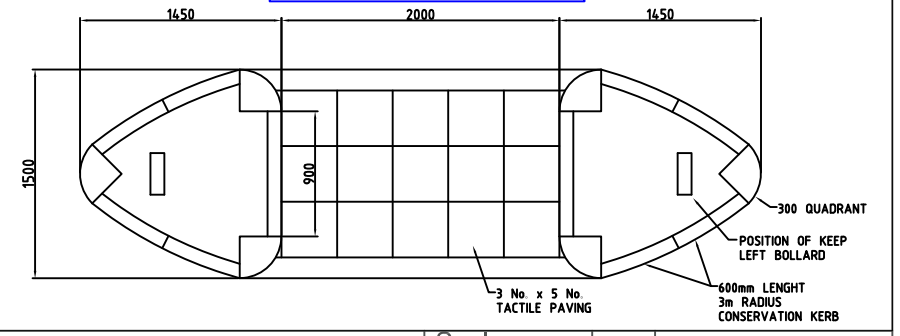

Brent

London Borough of Brent
Regeneration and Environmental Services
Highways and Infrastructure
Brent Civic Centre, Engineers Way, Wembley, Middlesex, HA9 0FJ

Amendments

Date	Rev.	Comments
29/11/19	H	Consultation Plan

Notes
Existing road marking shown in grey colour to be re-painted.

Job Title
London Borough of Brent
Road Safety Improvements, Church Lane

Drawing Title
Consultation Layout Plan
Proposed raised speed table

Scale 1:250	A3	Designed :GSB
		Drawn :GSB
Date created 29/11/2019		Checked :SN
		Approved :SN
Drawing No. 1920TfL32		Rev. H
CAD Ref. S.\0T\InfoStore\2017/18		